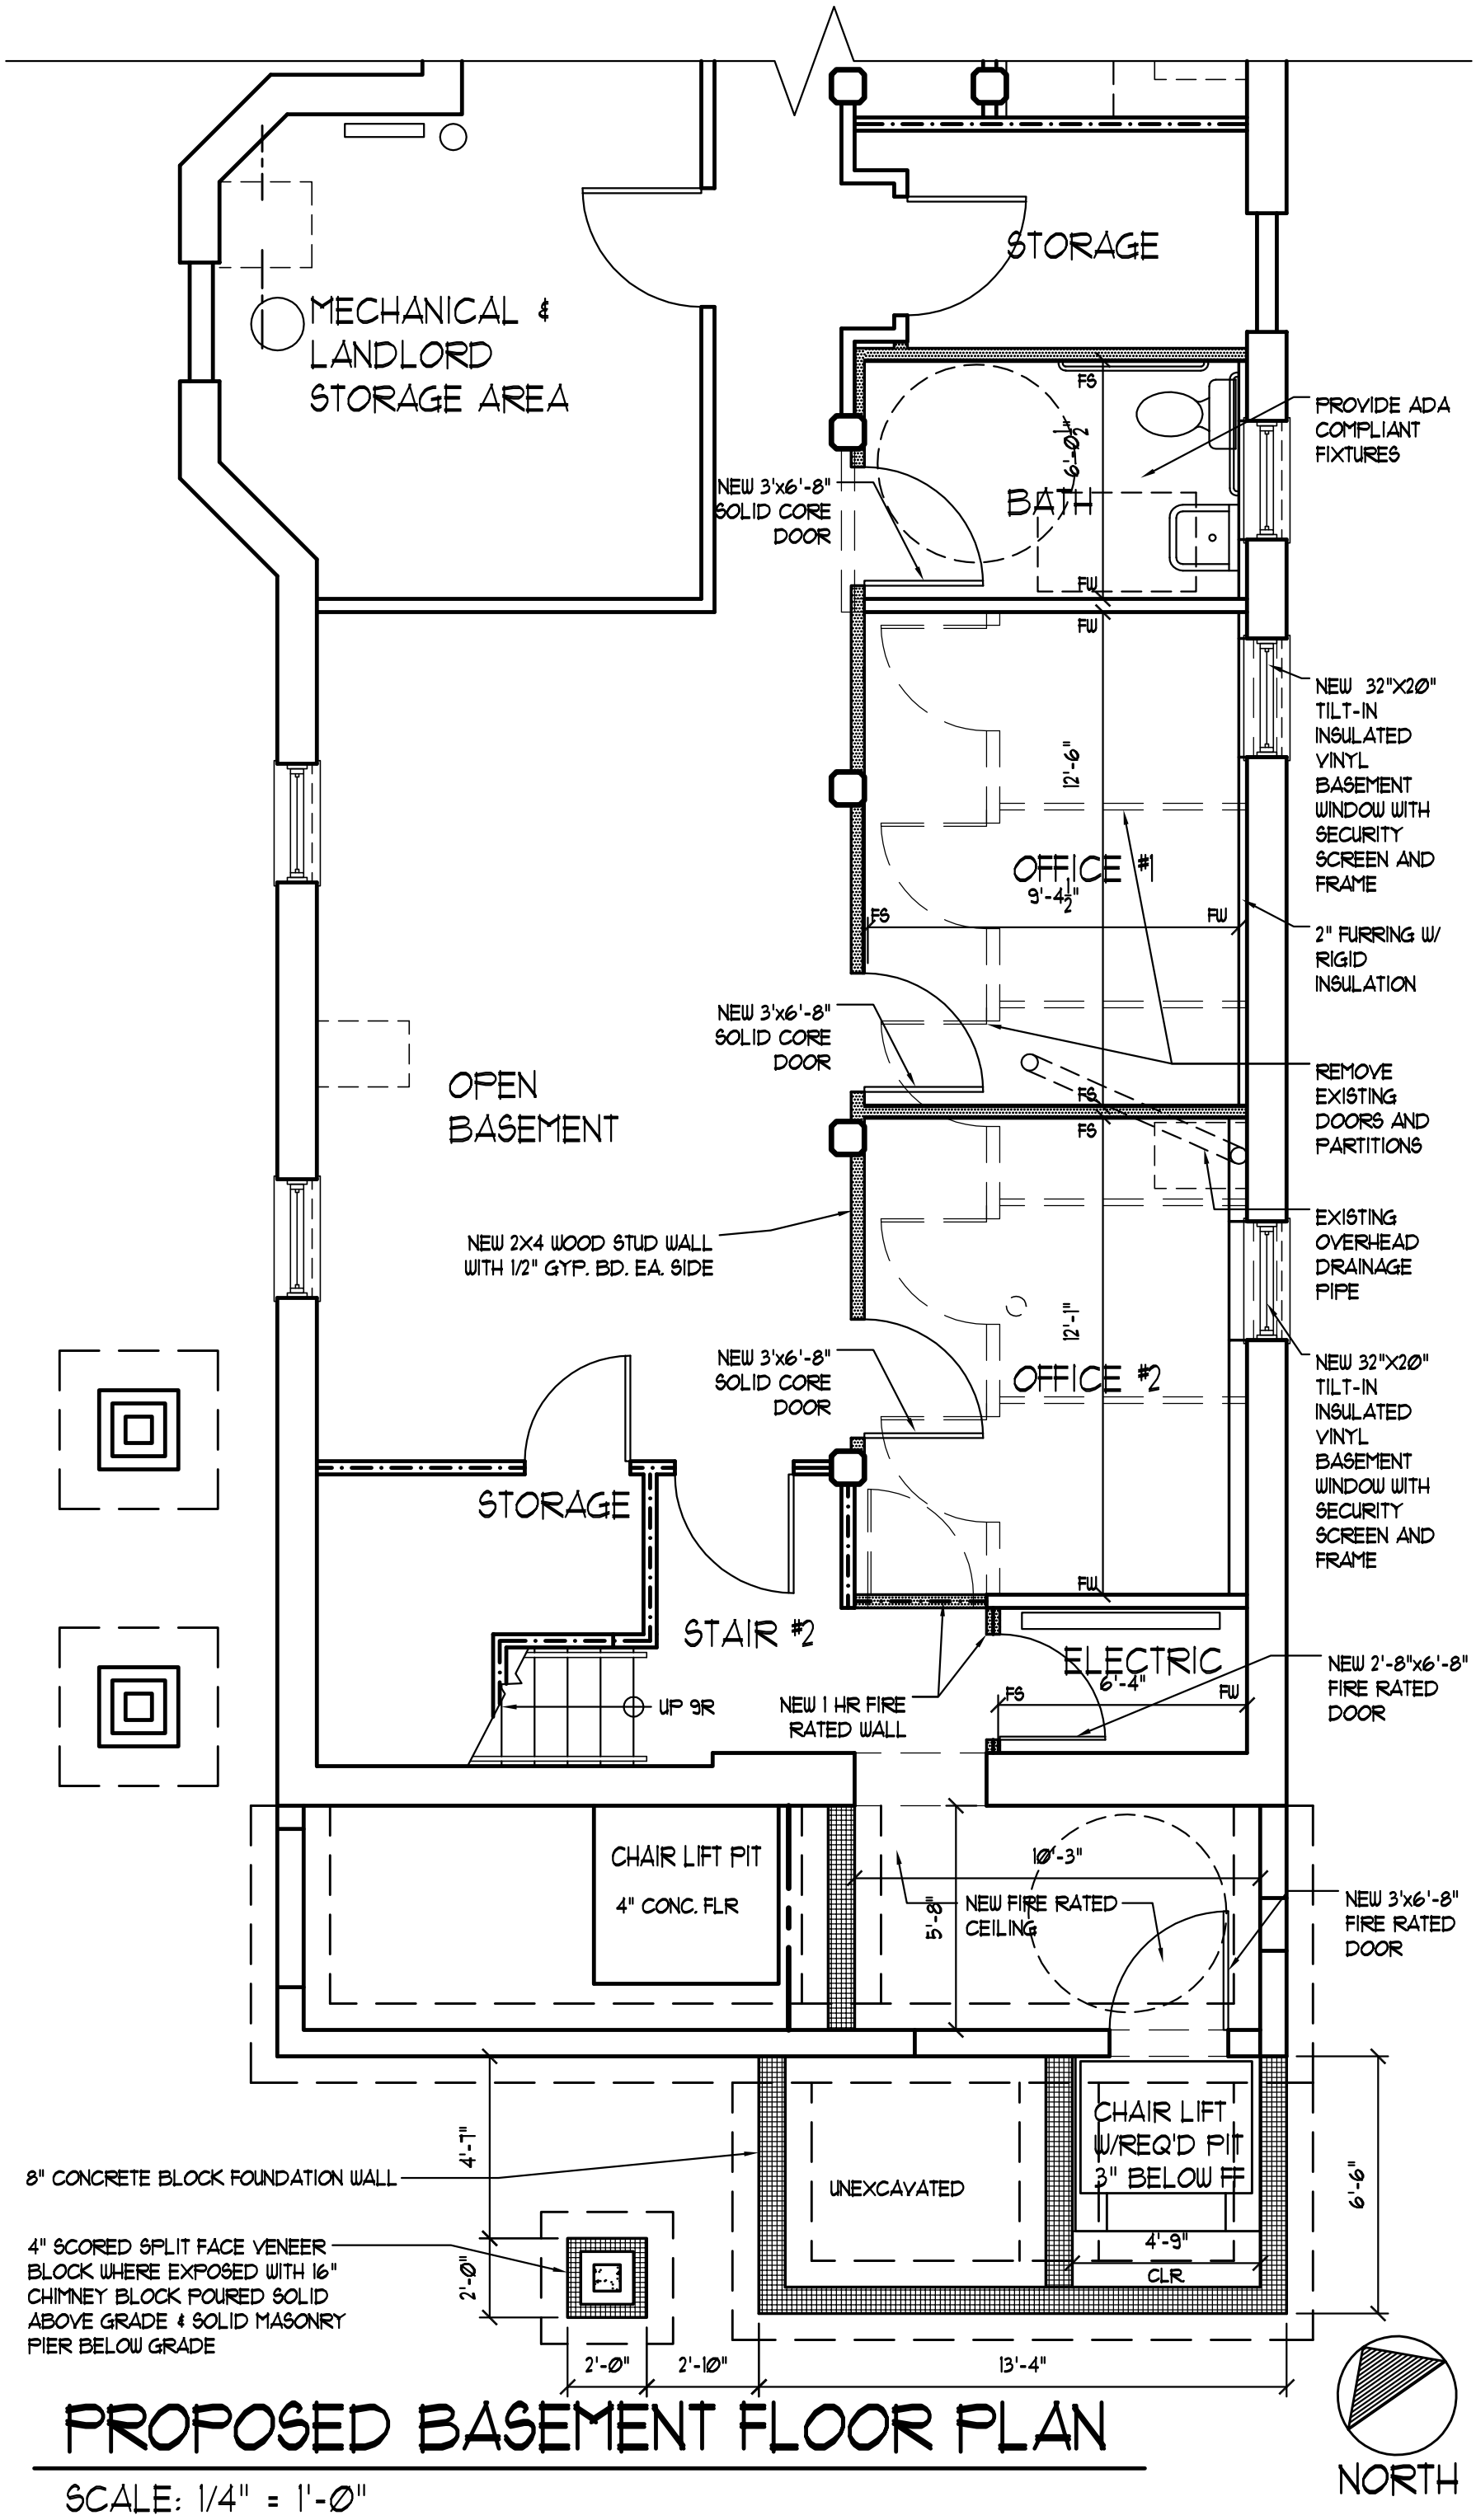


# PROPOSED BASEMENT FLOOR PLAN

SCALE: 1/4" = 1'-0"

J.C.T.O.D.- O.A.S.A.S.
19 JOHNSON PARK, UTICA, NY 13501

C. Lewis Tomaselli, Architects

| | |
|---|---|
| revision | - |
| revision | |
| date | 10.08.12 |
| drawn by | CES |
| checked by | CLT |
| approved by | CLT |
| scale | 1/4"=1'-0" |
| project number | 1215 |

sheet title: PROPOSED BASEMENT FLOOR PLAN

sheet number: SD-1

SHEET 1 OF 4